CONCEPTUAL SYSTEM LAYOUT

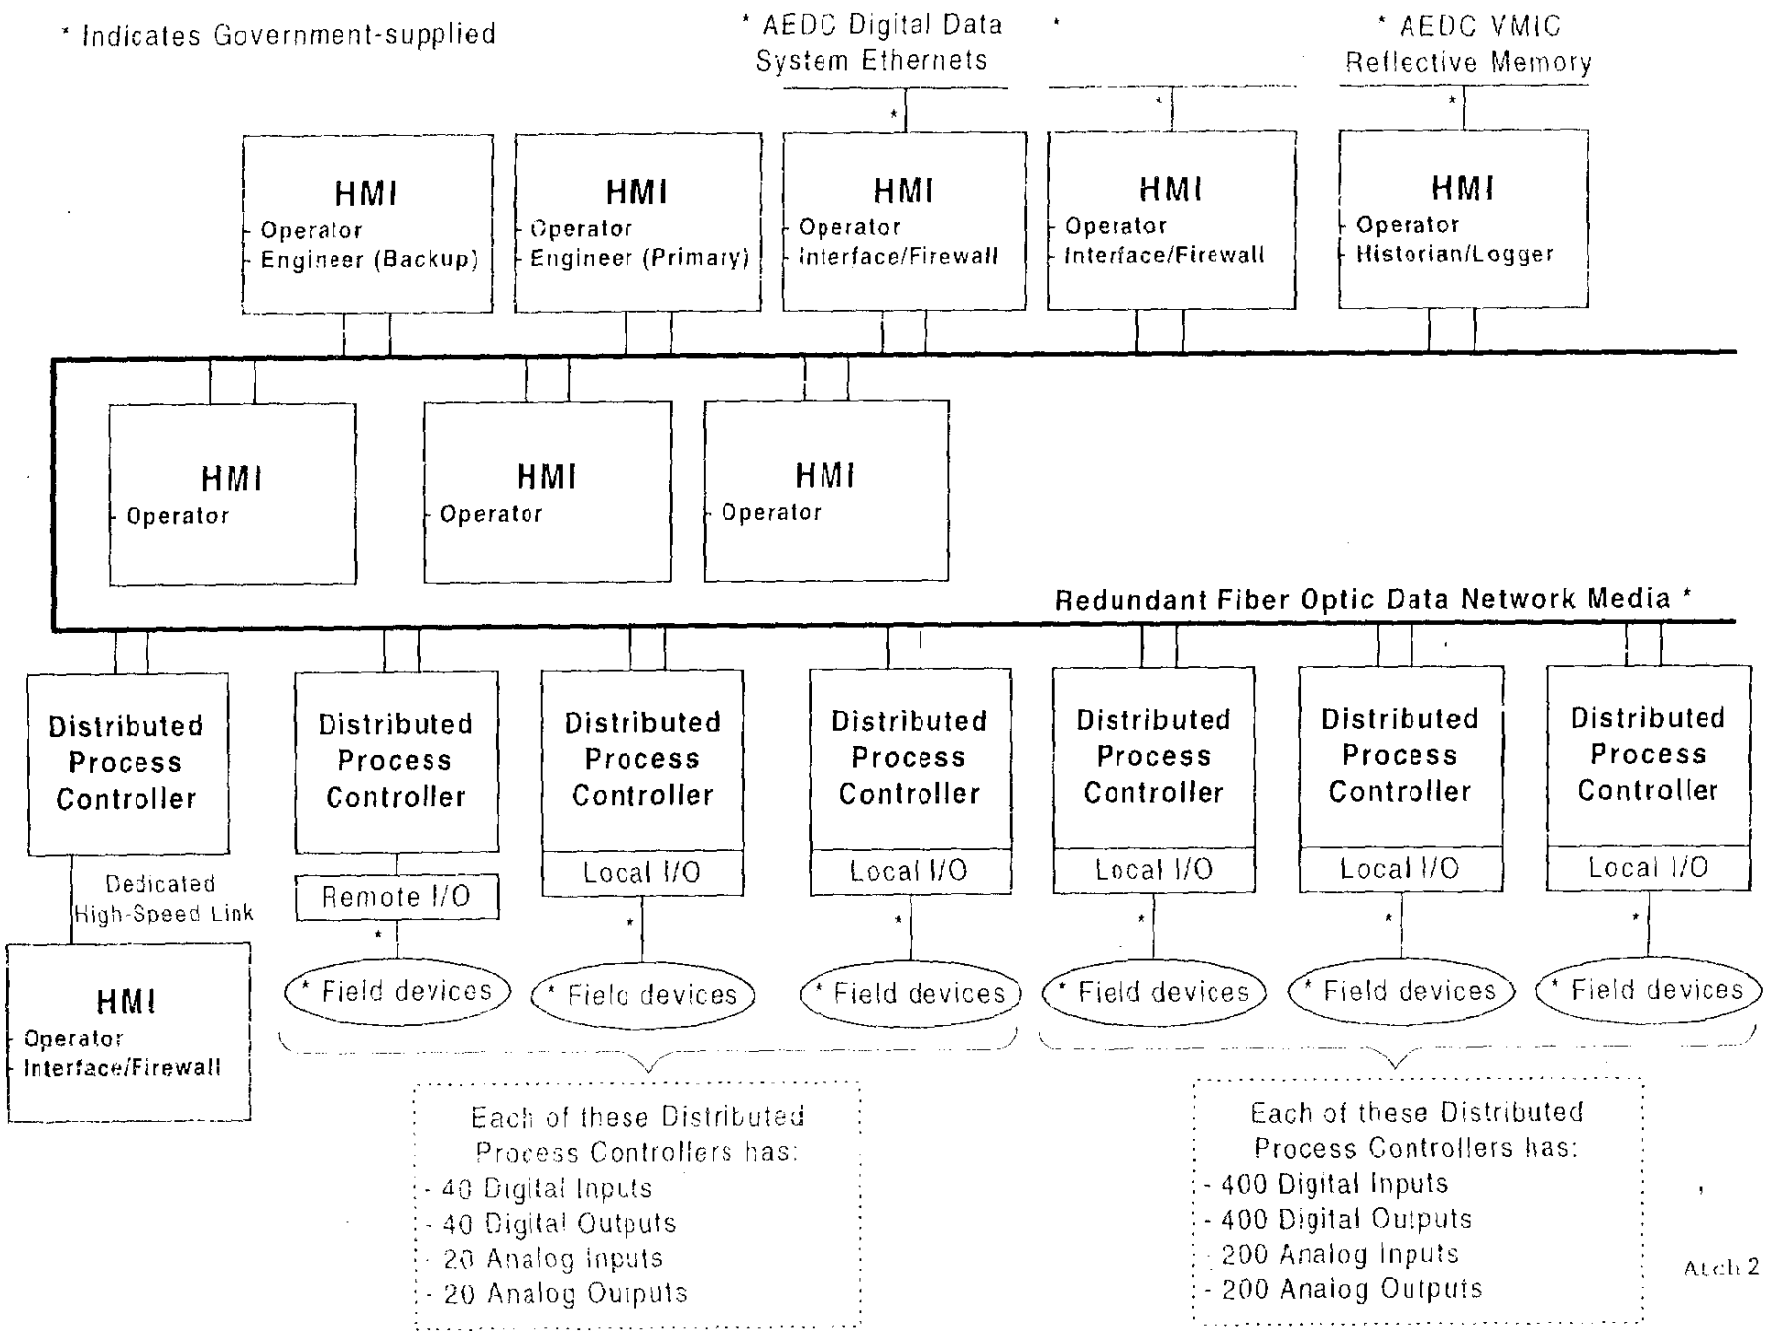

Atch 2